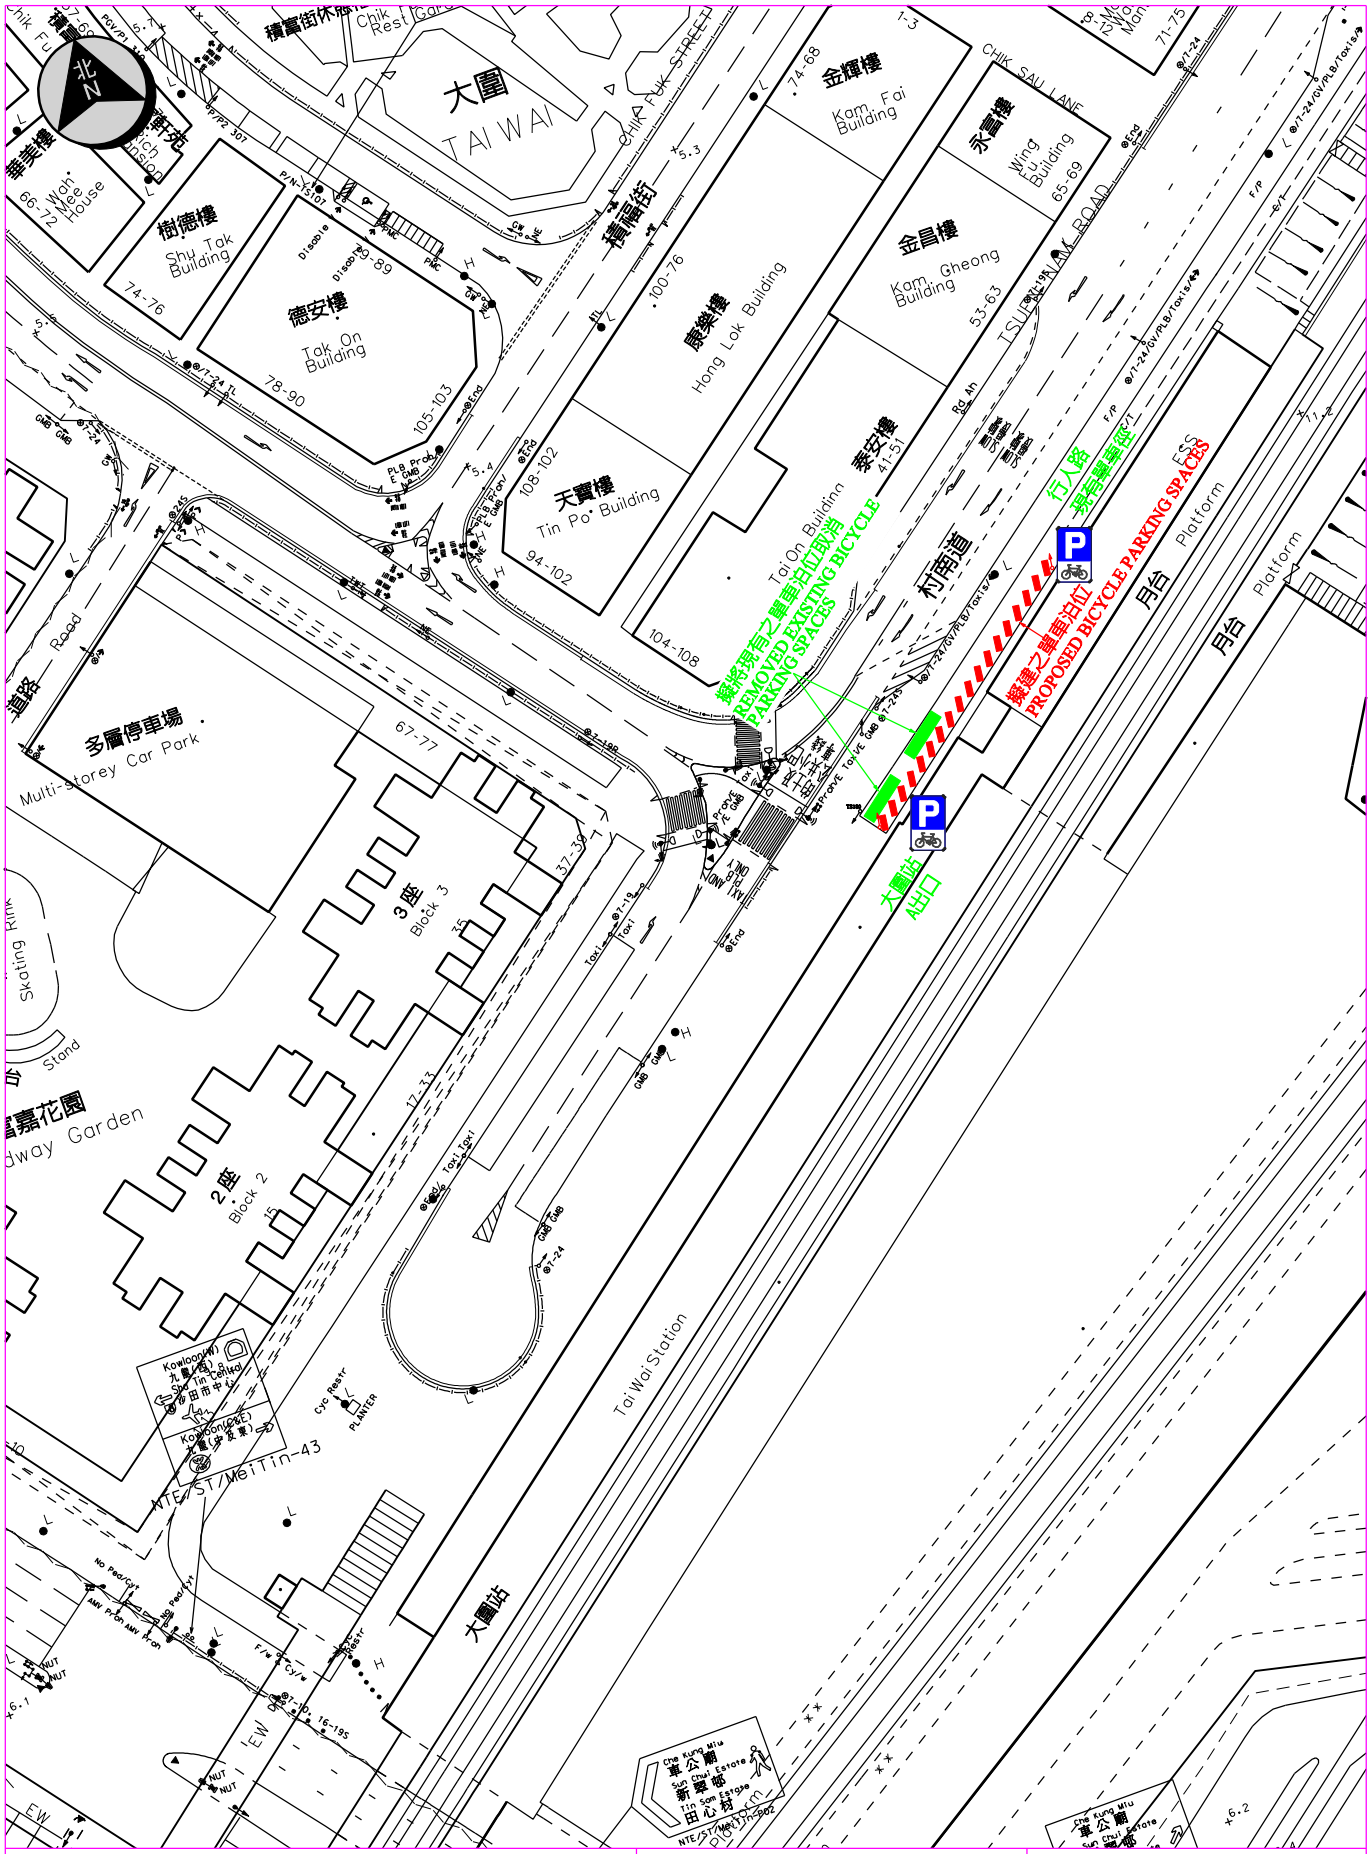

LOCATION: 村南道近大圍站A出口		
DRAWING NO.: NE101079.05 (E07R20A)	**TRAFFIC ENGINEERING (NTE) DIVISION.**	運輸署 Transport Department
SCALE: 1:1000		

附件二