附件一
Annex 1

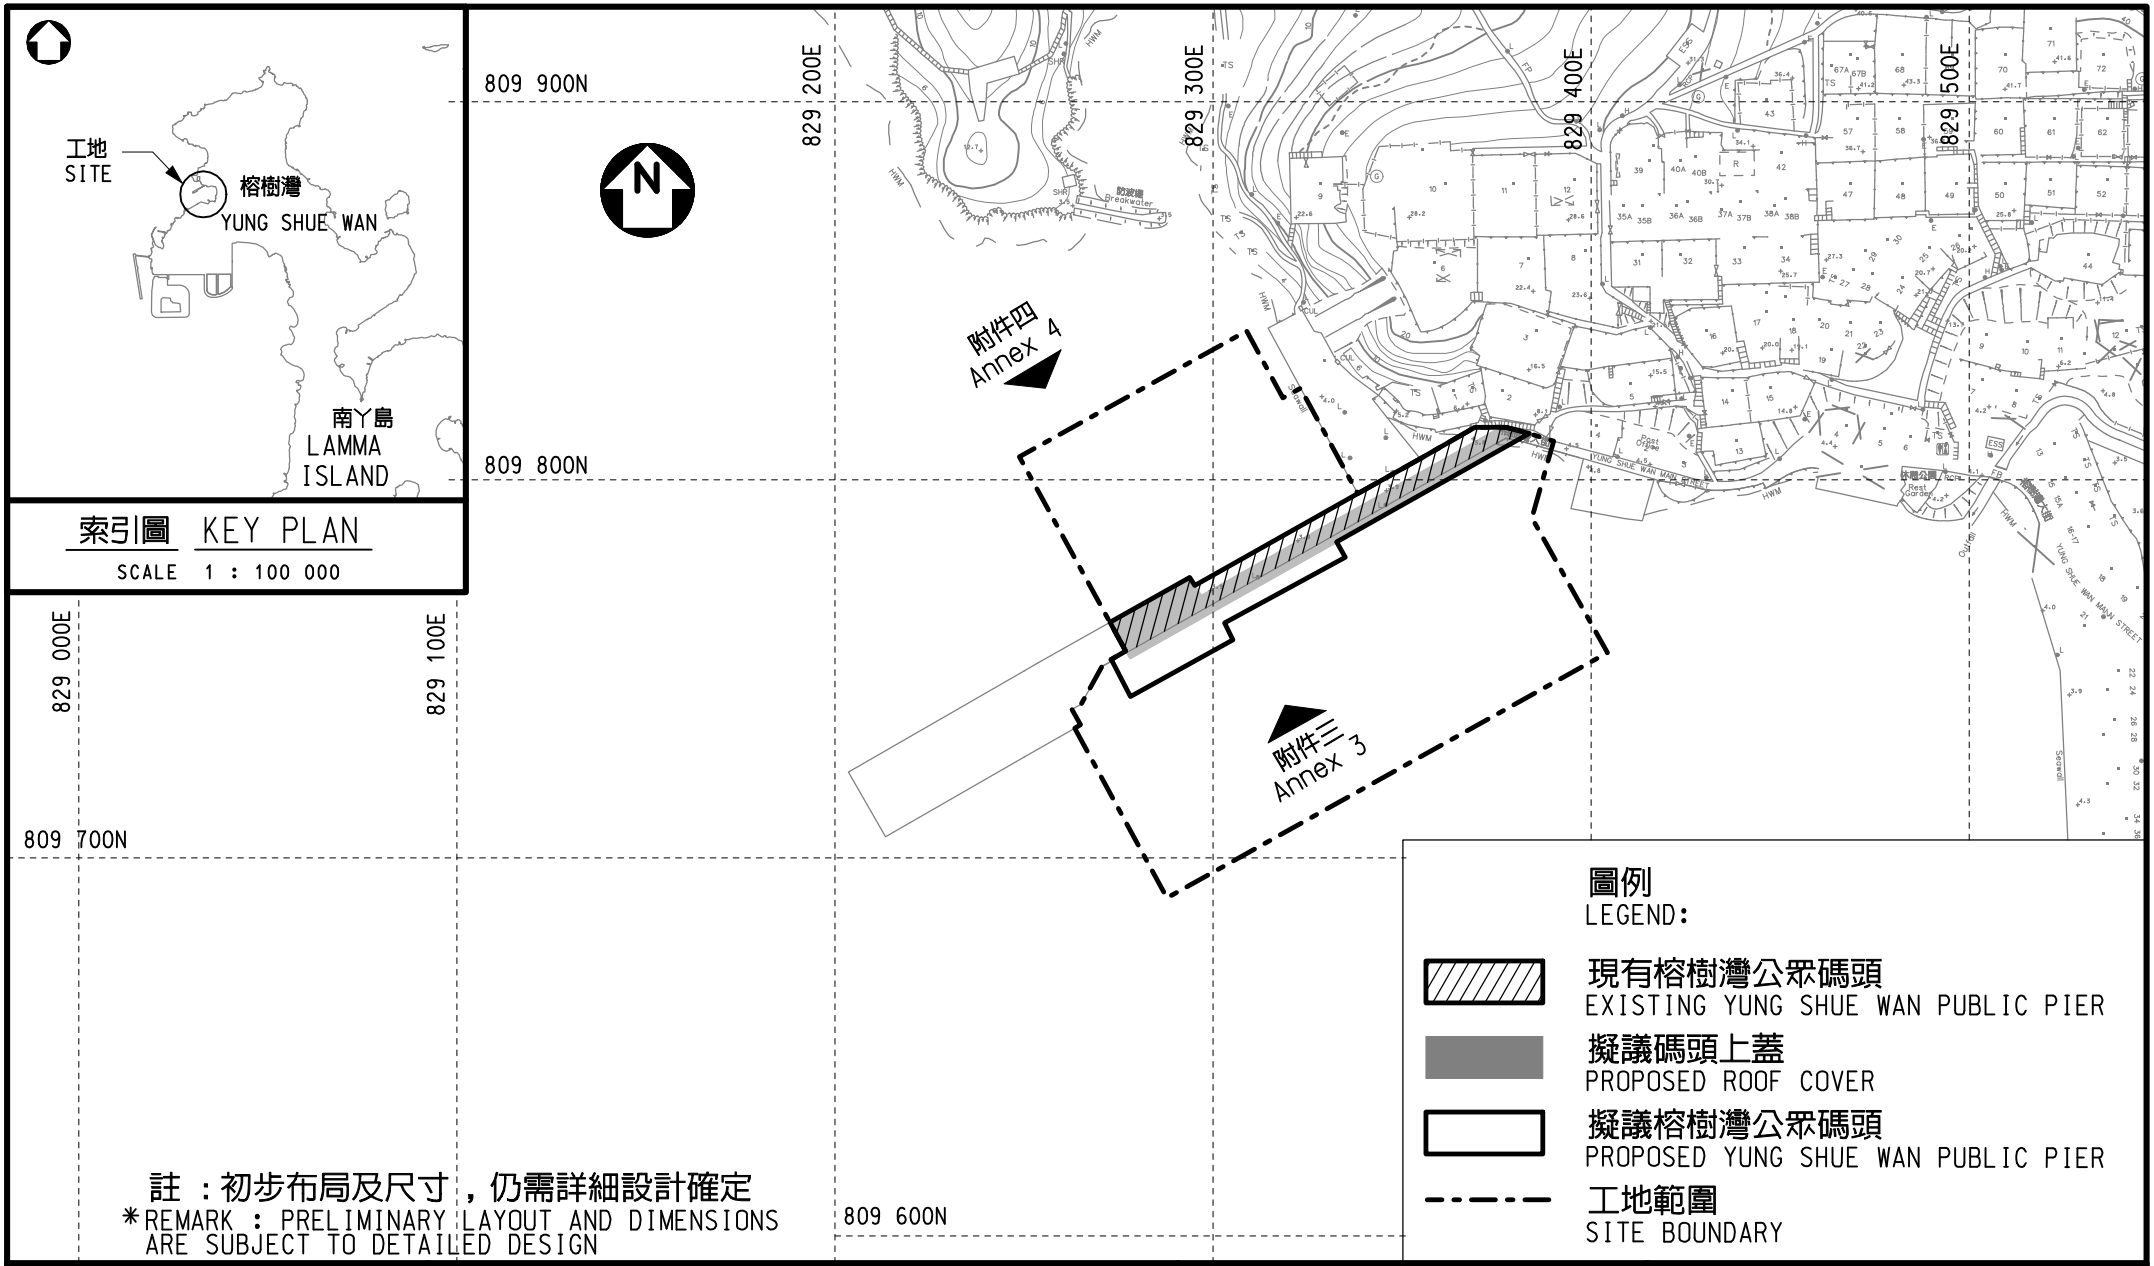

註 ：初步布局及尺寸，仍需詳細設計確定
*REMARK : PRELIMINARY LAYOUT AND DIMENSIONS ARE SUBJECT TO DETAILED DESIGN

圖則編號 DRAWING NO.	工程名稱 PROJECT TITLE	圖則名稱 DRAWING TITLE	比例 SCALE
PW-SK19-031	榕樹灣公眾碼頭改善工程 IMPROVEMENT WORKS AT YUNG SHUE WAN PUBLIC PIER	初步平面圖 PRELIMINARY LAYOUT PLAN	0 20 40 60 80 100 m 1 : 2 000 SCALE BAR

A4 297 x 210

附件二
Annex 2

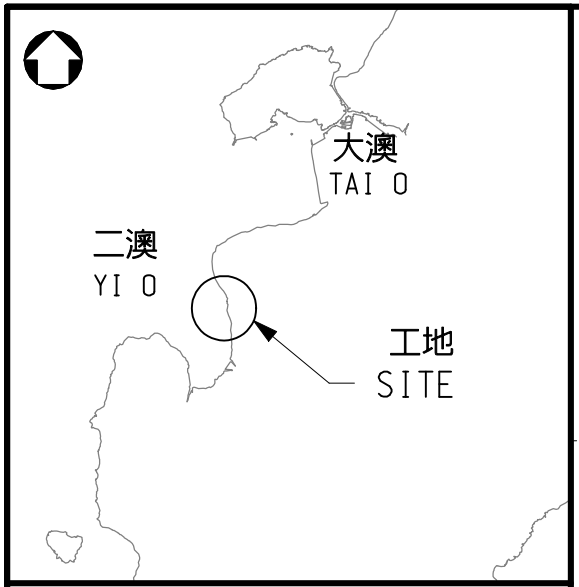

索引圖 KEY PLAN
SCALE 1 : 100 000

圖例
LEGEND:

現有二澳碼頭
EXISTING YI O PIER

擬議碼頭上蓋
PROPOSED ROOF COVER

擬議二澳碼頭
PROPOSED YI O PIER

工地範圍
SITE BOUNDARY

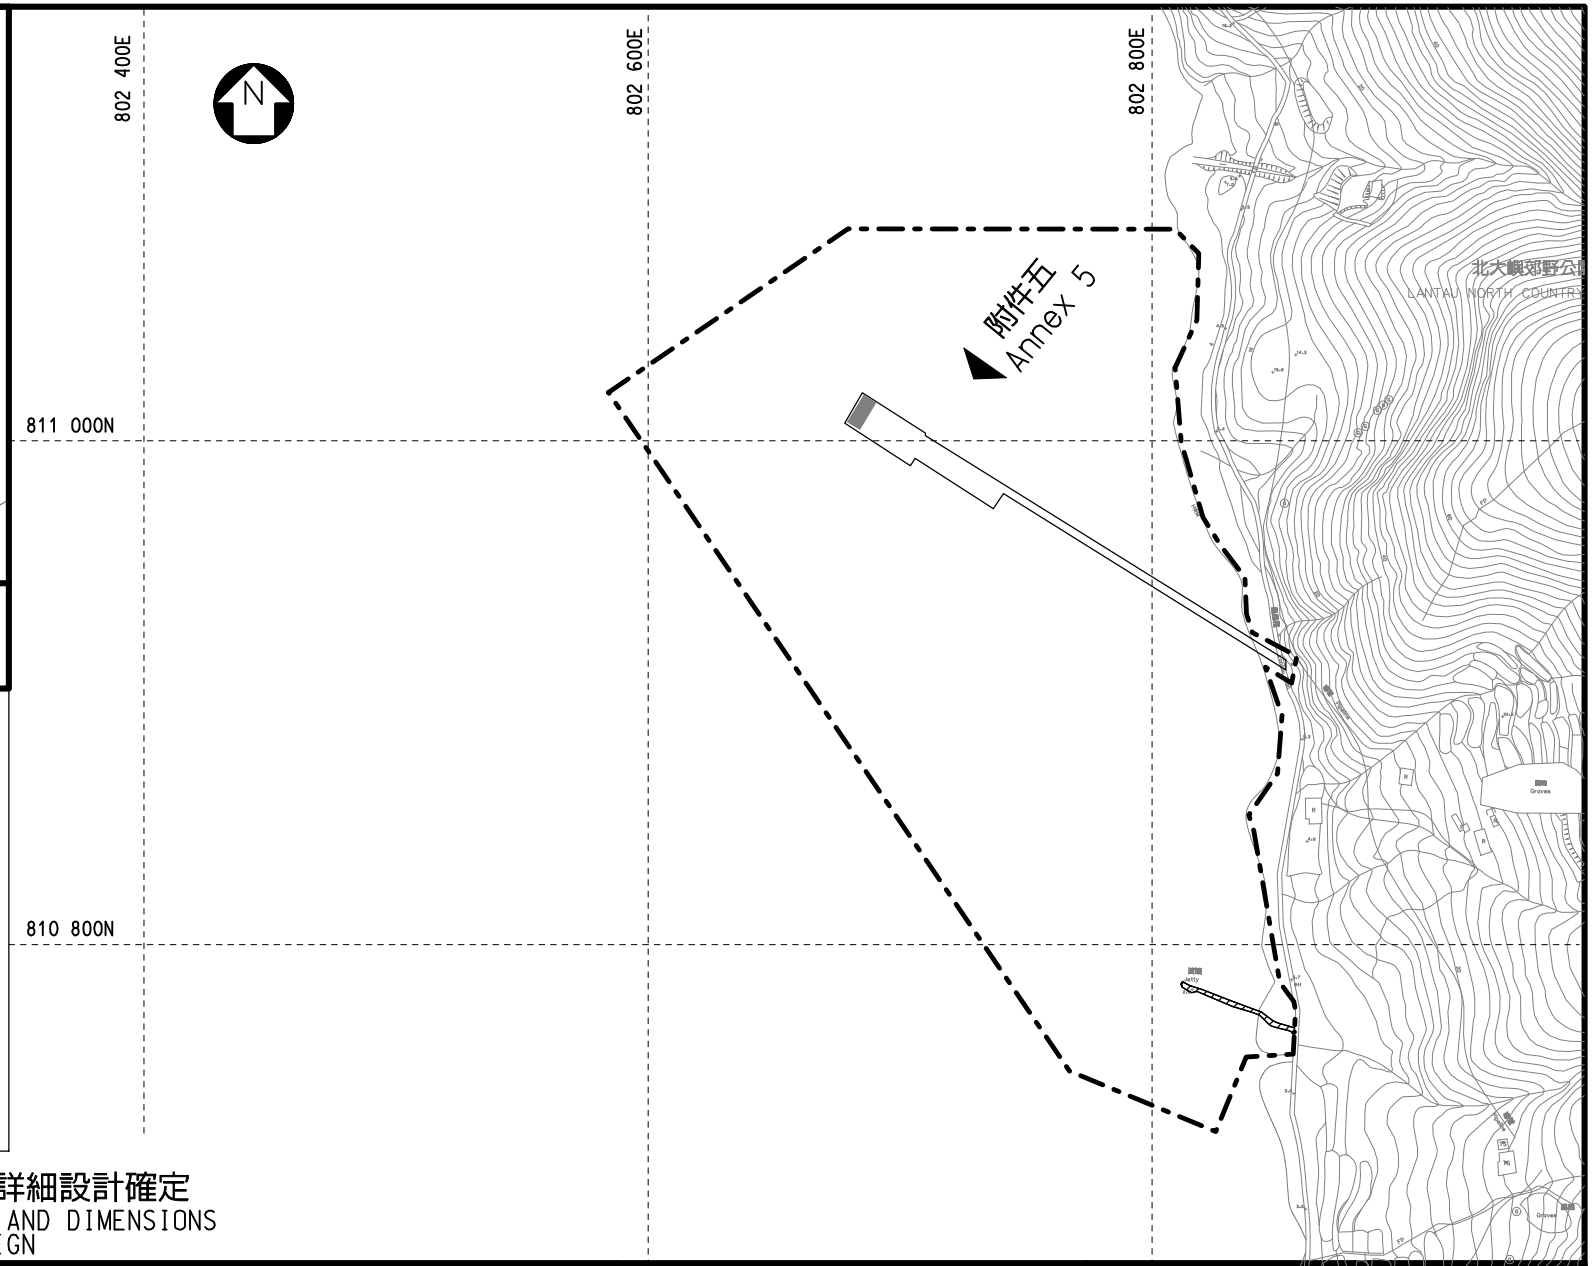

註 ：初步布局及尺寸，仍需詳細設計確定
*REMARK : PRELIMINARY LAYOUT AND DIMENSIONS ARE SUBJECT TO DETAILED DESIGN

圖則編號 DRAWING NO.	工程名稱 PROJECT TITLE	圖則名稱 DRAWING TITLE	比例 SCALE
PW-SK19-033	二澳碼頭改善工程 IMPROVEMENT WORKS AT YI O PIER	初步平面圖 PRELIMINARY LAYOUT PLAN	0 40 80 120 160 200 1 : 3 000 SCALE BAR

A4 297 x 210

附件三
Annex 3

註：初步佈局及尺寸，仍須詳細設計確定
* Remark: Preliminary layout and dimensions subject to detailed design.

08/07/2019
N:\Piers\Preliminary Environmental Review and Preliminary Engineering Design for Pier Improvement Programme Stage 1\Yung_Shue_Wan\PW-SK19-126.dgn

圖則編號 DRAWING NO.	工程名稱 PROJECT TITLE	圖則名稱 DRAWING TITLE
PW-SK19-126	榕樹灣公眾碼頭改善工程 IMPROVEMENT WORKS AT YUNG SHUE WAN PUBLIC PIER	擬議碼頭佈局模擬圖 PHOTOMONTAGE OF PROPOSED PIER LAYOUT

附件四
Annex 4

註：初步佈局及尺寸，仍須詳細設計確定
* Remark: Preliminary layout and dimensions subject to detailed design.

08/07/2019
N:\Piers\Preliminary Environmental Review and Preliminary Engineering Design for Pier Improvement Programme Stage 1\Yung_Shue_Wan\PW-SK19-127.dgn

圖則編號 DRAWING NO.	工程名稱 PROJECT TITLE	圖則名稱 DRAWING TITLE
PW-SK19-127	榕樹灣公眾碼頭改善工程 IMPROVEMENT WORKS AT YUNG SHUE WAN PUBLIC PIER	擬議碼頭佈局模擬圖 PHOTOMONTAGE OF PROPOSED PIER LAYOUT

附件五
Annex 5

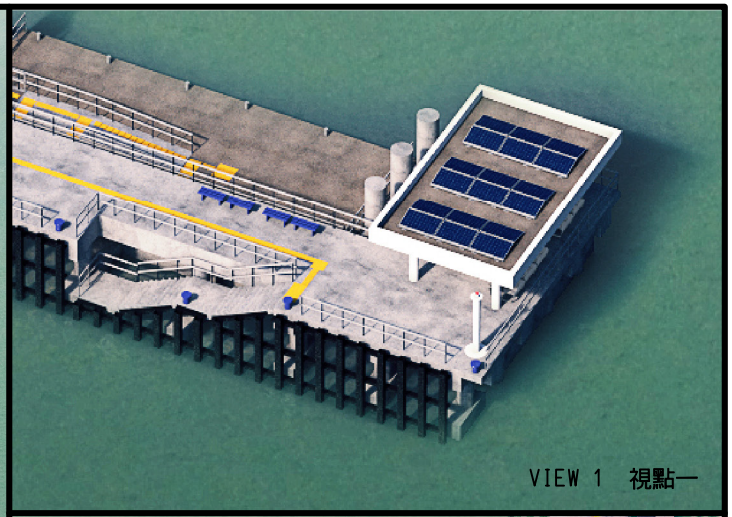

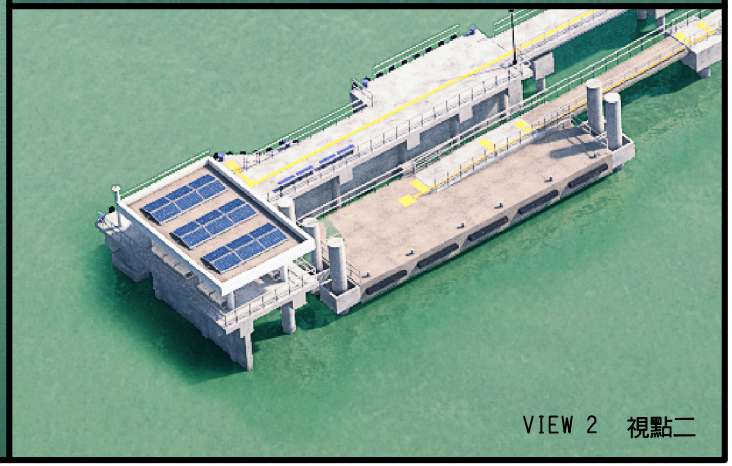

註：初步佈局及尺寸，仍須詳細設計確定
* Remark: Preliminary layout and dimensions subject to detailed design.

04/07/2019
N:\Piers\Preliminary Environmental Review and Preliminary Engineering Design for Pier Improvement Programme Stage 1\Yi_O\PW-SK19-133.dgn

圖則編號 DRAWING NO.	工程名稱 PROJECT TITLE	圖則名稱 DRAWING TITLE
PW-SK19-133	二澳碼頭改善工程 IMPROVEMENT WORKS AT YI O PIER	擬議碼頭佈局模擬圖 PHOTOMONTAGE OF PROPOSED PIER LAYOUT