附件2

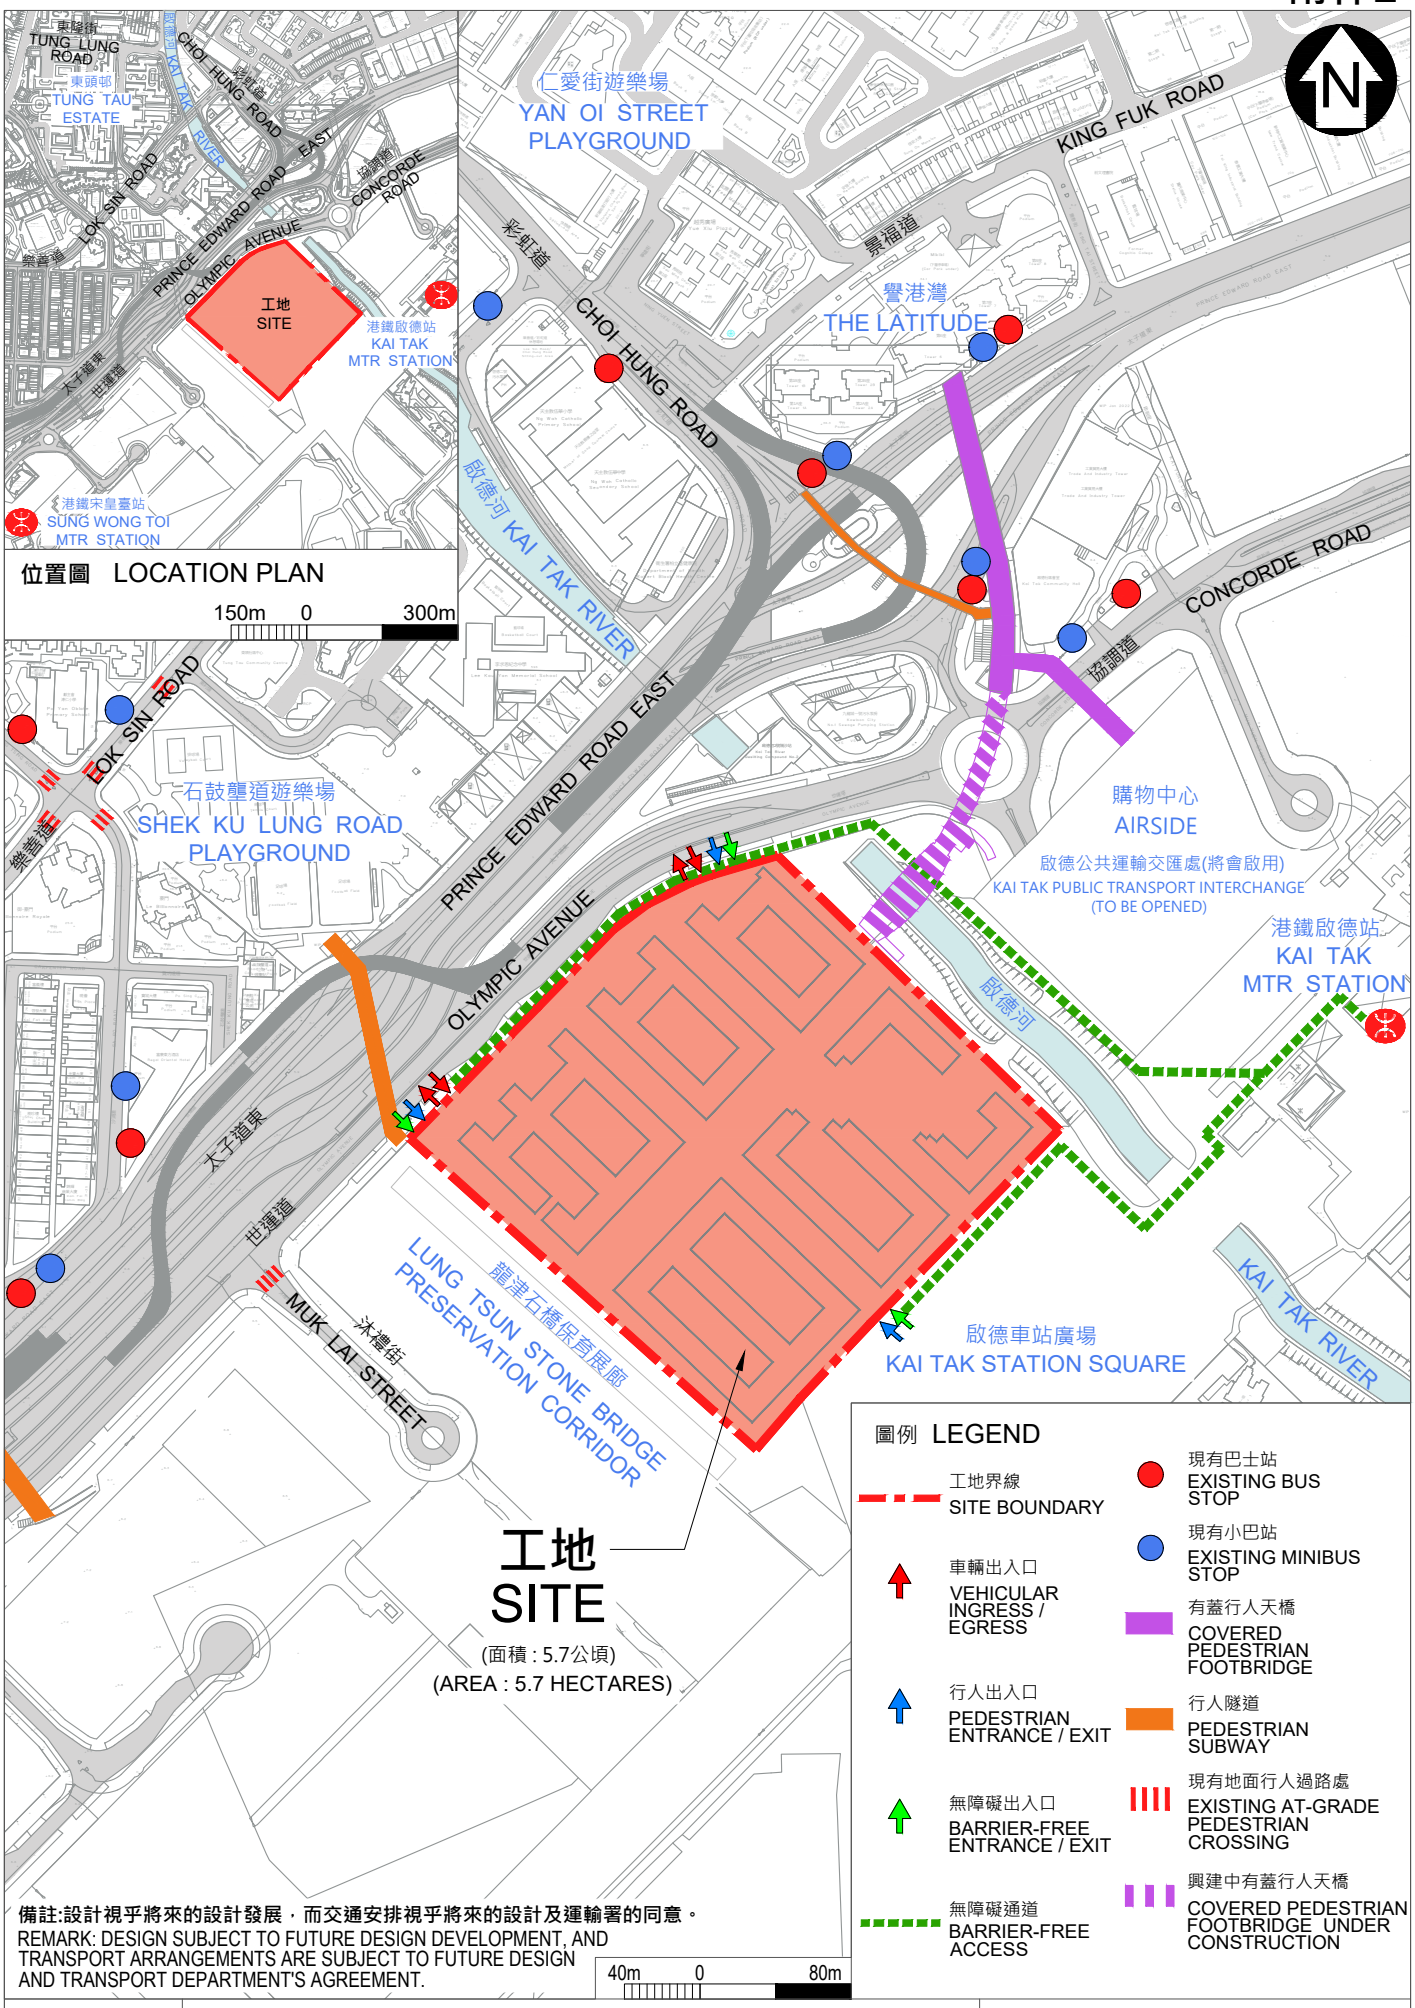

備註:設計視乎將來的設計發展，而交通安排視乎將來的設計及運輸署的同意。
REMARK: DESIGN SUBJECT TO FUTURE DESIGN DEVELOPMENT, AND TRANSPORT ARRANGEMENTS ARE SUBJECT TO FUTURE DESIGN AND TRANSPORT DEPARTMENT'S AGREEMENT.

工地平面圖 SITE PLAN	2HL 推展「簡約公屋」項目 - 啟德世運道 IMPLEMENTATION OF LIGHT PUBLIC HOUSING - OLYMPIC AVENUE, KAI TAK	ARCHITECTURAL SERVICES DEPARTMENT 建築署