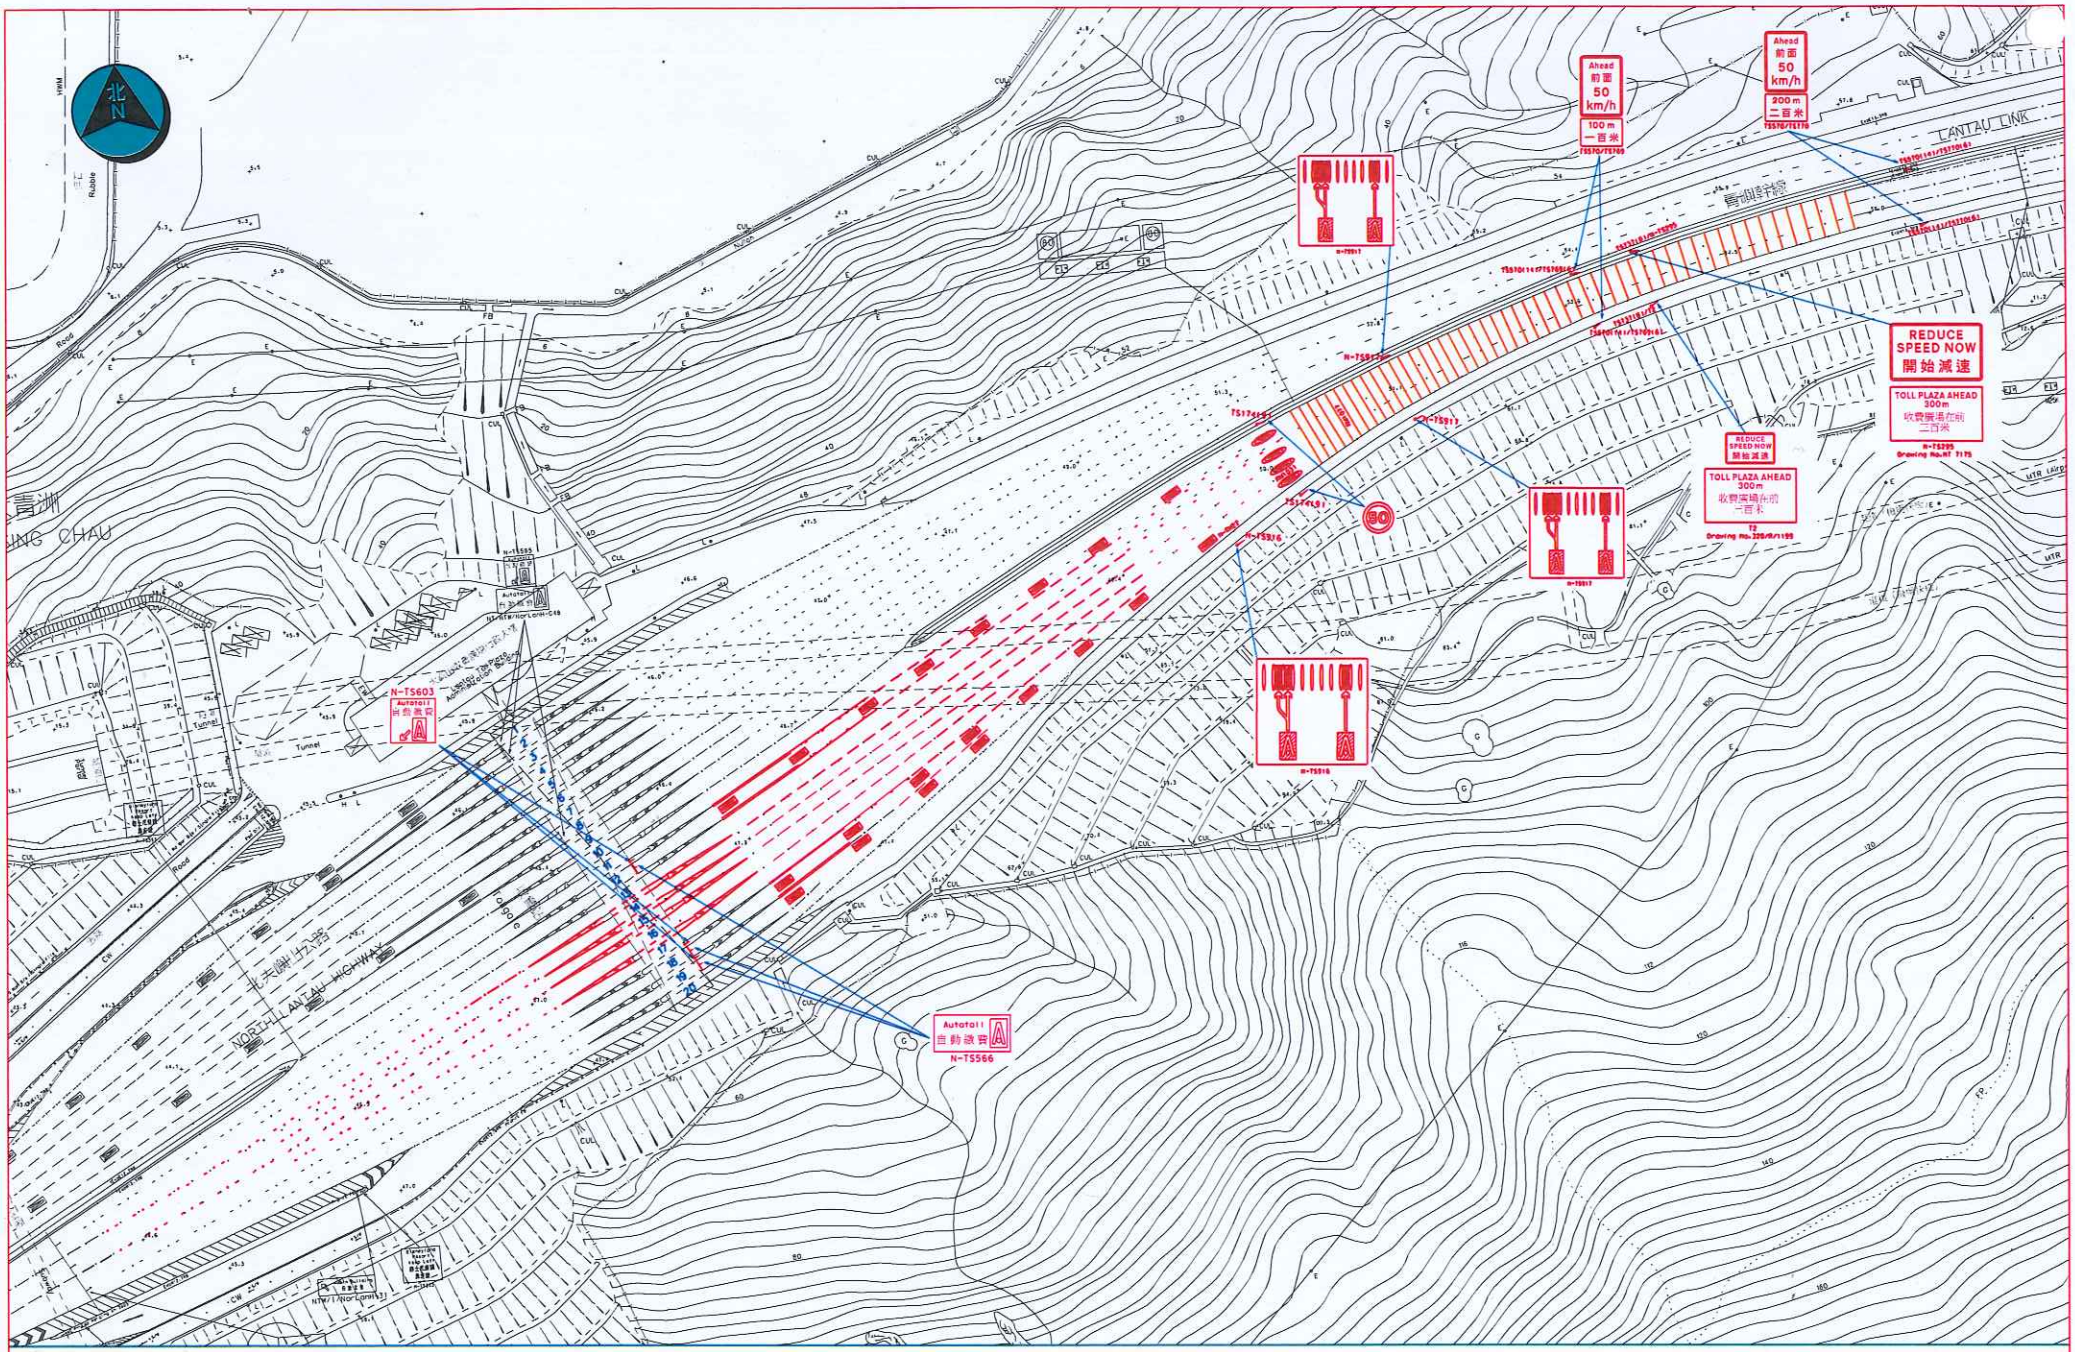

LOCATION: Lantau Link Toll Plaza

DRAWING NO.: NE140491.01A

SCALE: 1:1500 in A3

運輸署
Transport Department

TRAFFIC ENGINEERING (NTE) DIVISION