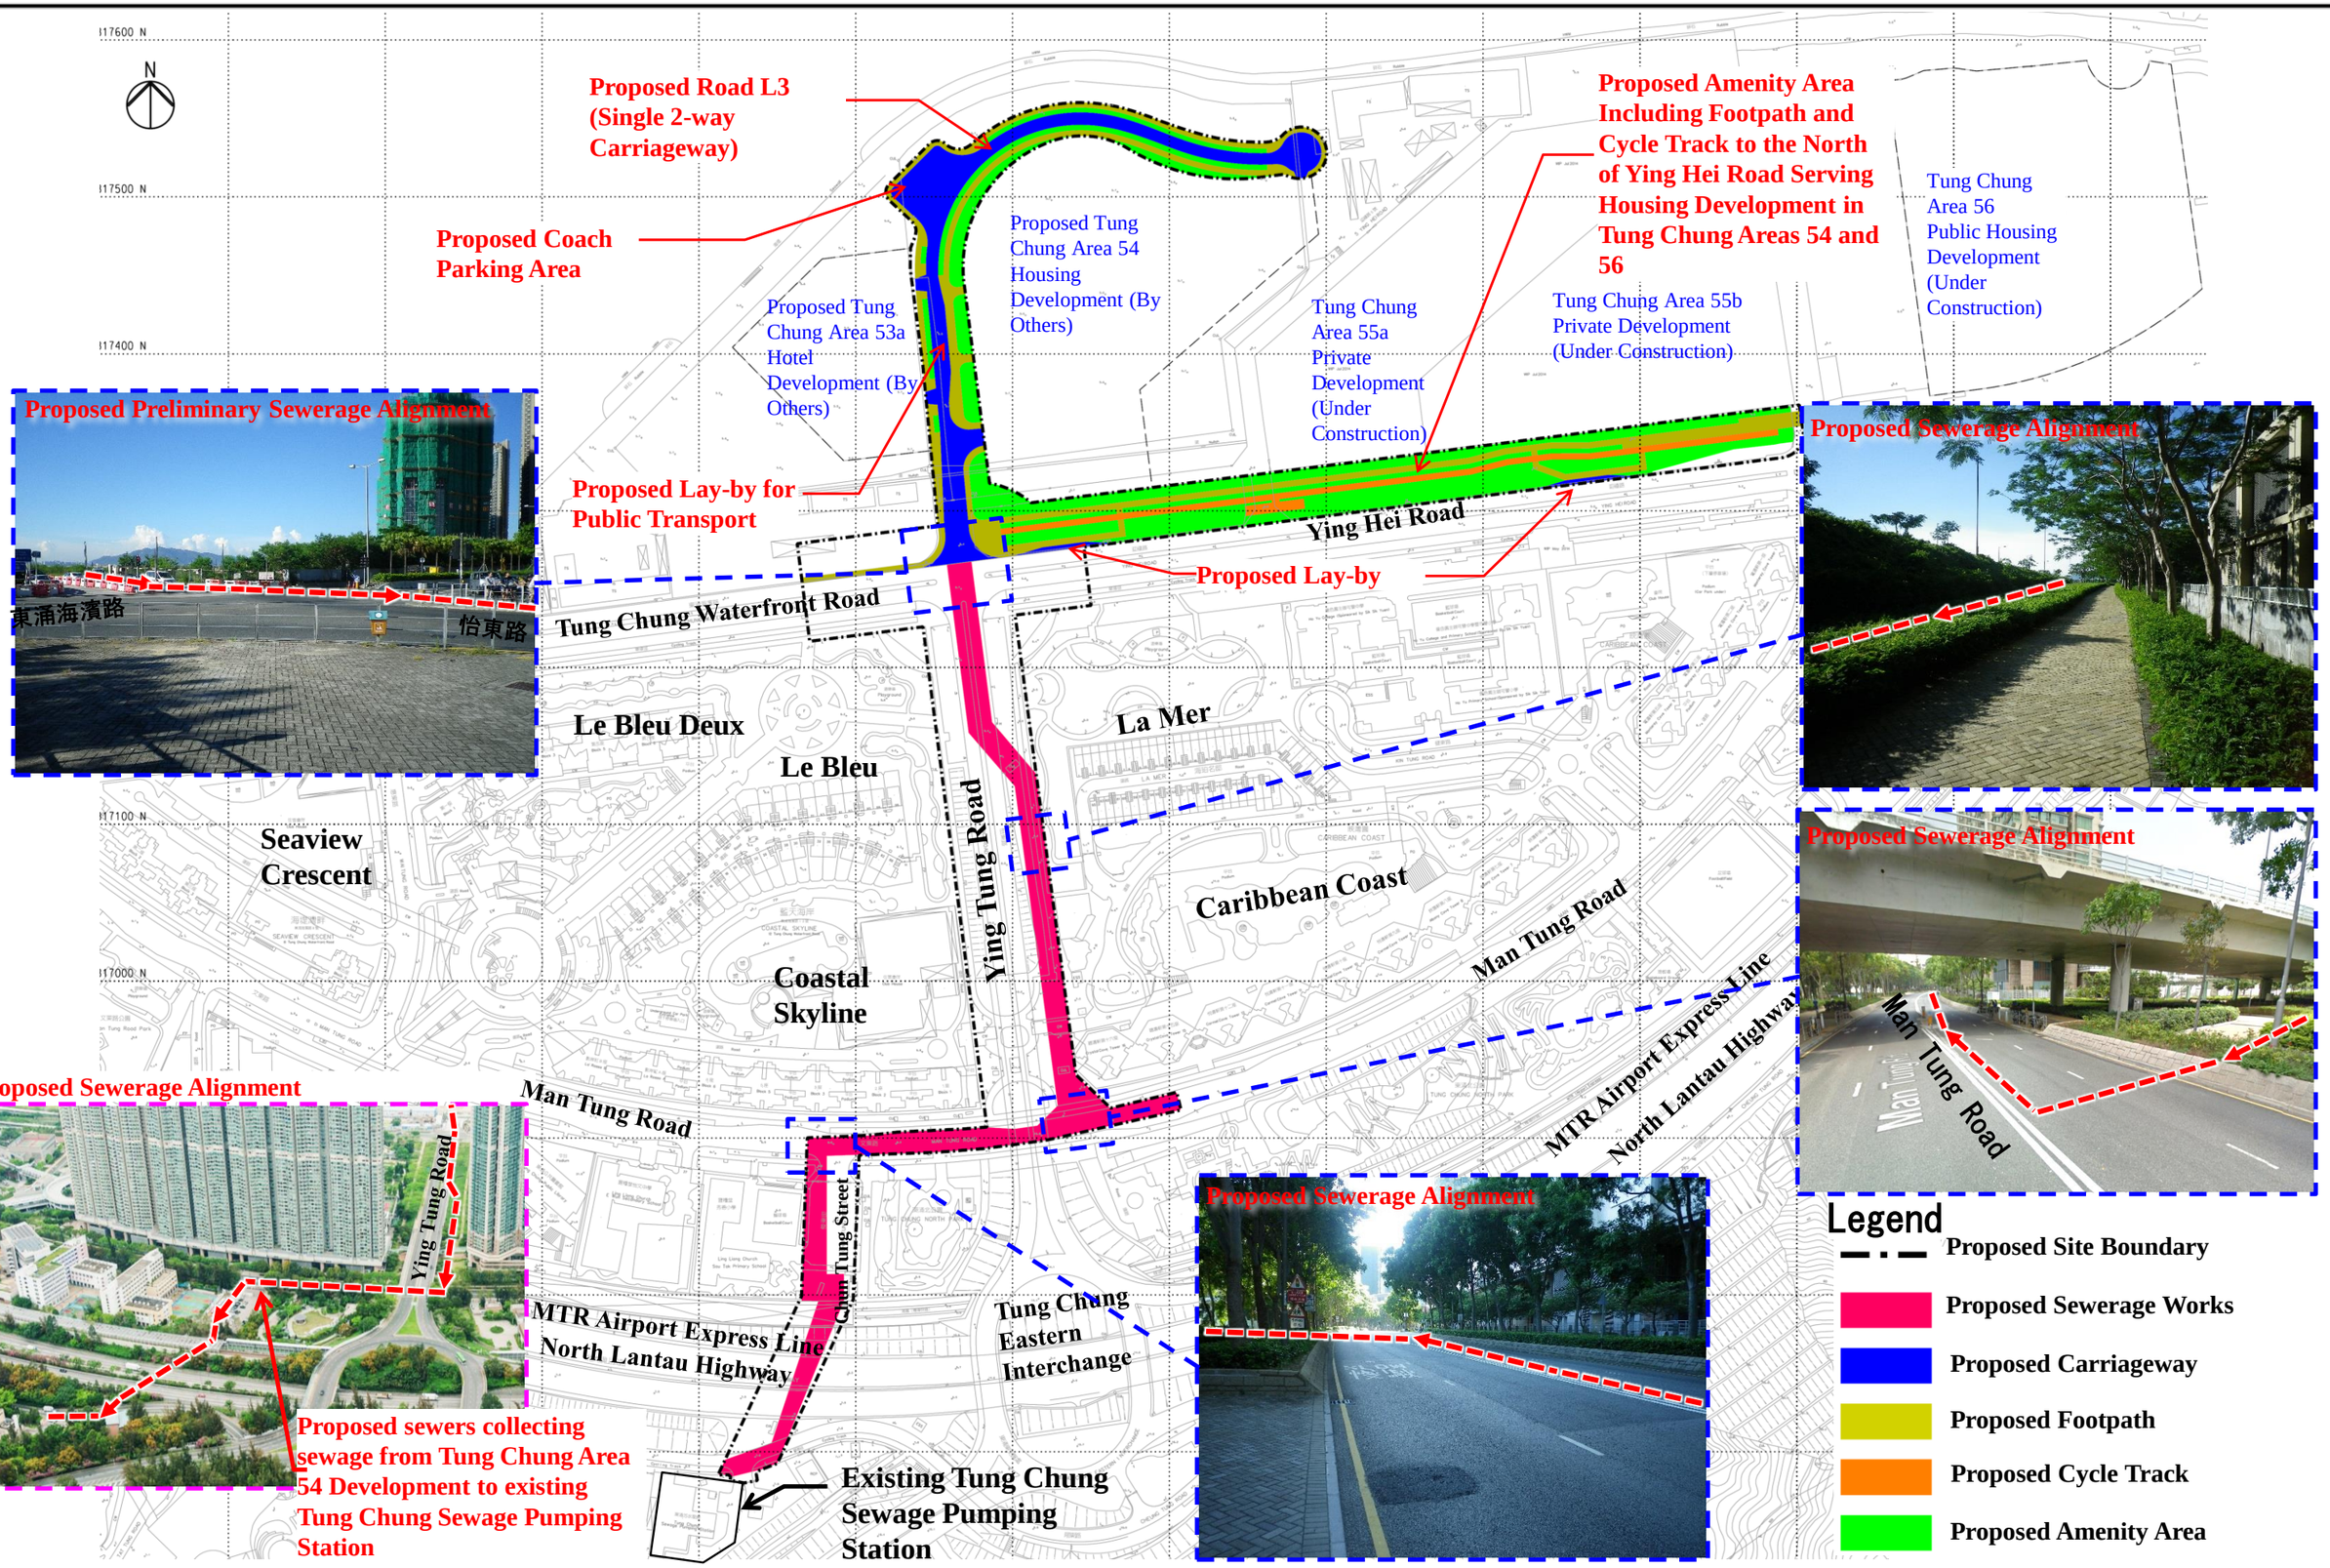

土木工程拓展署
新界東拓展處
CIVIL ENGINEERING AND DEVELOPMENT DEPARTMENT
NEW TERRITORIES EAST DEVELOPMENT OFFICE

ARUP

Main Engineering Infrastructural Works For Housing Development In Area 54, Tung Chung – Investigation, Design And Construction

Attachment 1
Scope of Works