註釋 NOTES

1. 除另有說明外，所有量度以米為單位。
   ALL DIMENSIONS ARE IN METRES UNLESS OTHERWISE STATED.
2. 所有水平均為約數，以米為單位，並在香港主水平基準上。
   ALL LEVELS ARE APPROXIMATE VALUES AND IN METRES ABOVE HONG KONG PRINCIPAL DATUM.
3. 如有需要，施工區界限內部分現有行人路和行人過路處或會分階段暫時封閉。
   SECTIONS OF THE EXISTING FOOTPATHS AND PEDESTRIAN CROSSING WITHIN THE LIMIT OF WORKS AREA MAY BE TEMPORARILY CLOSED IN PHASES AS AND WHEN REQUIRED.

圖例 LEGEND

- 施工區界限 LIMIT OF WORKS AREA
- 擬建行人路 PROPOSED FOOTPATH
- 現有行車道將永久封閉並改建為行人路 EXISTING CARRIAGEWAY TO BE PERMANENTLY CLOSED AND CONVERTED INTO FOOTPATH
- 現有行人過路處將永久封閉並改建為行人路 EXISTING PEDESTRIAN CROSSING TO BE PERMANENTLY CLOSED AND CONVERTED INTO FOOTPATH
- 現有中央分隔帶/安全島/交通島將永久封閉並改建為行人路 EXISTING CENTRAL MEDIAN / REFUGE ISLAND / TRAFFIC ISLAND TO BE PERMANENTLY CLOSED AND CONVERTED INTO FOOTPATH
- 現有行車道將永久封閉 EXISTING CARRIAGEWAY TO BE PERMANENTLY CLOSED
- 現有行人路將永久封閉 EXISTING FOOTPATH TO BE PERMANENTLY CLOSED
- 現有中央分隔帶/安全島/交通島將永久封閉 EXISTING CENTRAL MEDIAN / REFUGE ISLAND / TRAFFIC ISLAND TO BE PERMANENTLY CLOSED
- 現有行人路將暫時封閉並重建 EXISTING FOOTPATH TO BE TEMPORARILY CLOSED AND RECONSTRUCTED
- 現有行人過路處將暫時封閉並重建 EXISTING PEDESTRIAN CROSSING TO BE TEMPORARILY CLOSED AND RECONSTRUCTED
- 市區重建局明倫街/馬頭角道發展計劃(KC-018)界線(只供示意用途) BOUNDARY OF MING LUN STREET/MA TAU KOK ROAD DEVELOPMENT SCHEME (KC-018) BY THE URBAN RENEWAL AUTHORITY (FOR INDICATIVE PURPOSE ONLY)
- 市區重建局土瓜灣道/馬頭角道發展計劃(KC-019)界線(只供示意用途) BOUNDARY OF TO KWA WAN ROAD/MA TAU KOK ROAD DEVELOPMENT SCHEME (KC-019) BY THE URBAN RENEWAL AUTHORITY (FOR INDICATIVE PURPOSE ONLY)

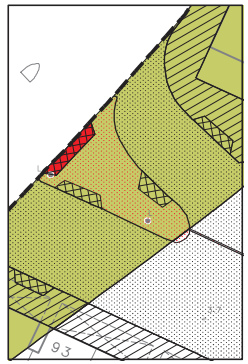


插圖 A INSET A
(不依比例)
(NOT TO SCALE)


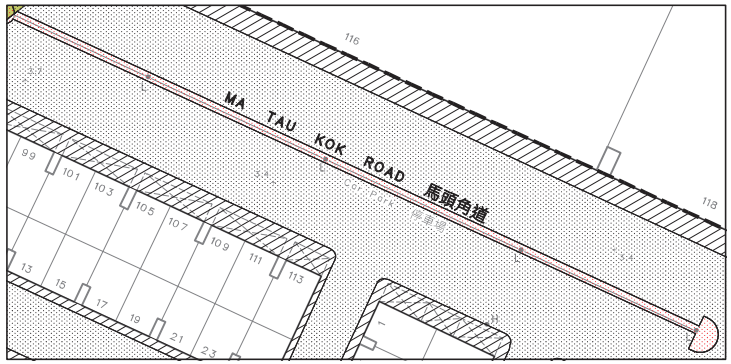



插圖 B INSET B
(不依比例)
(NOT TO SCALE)

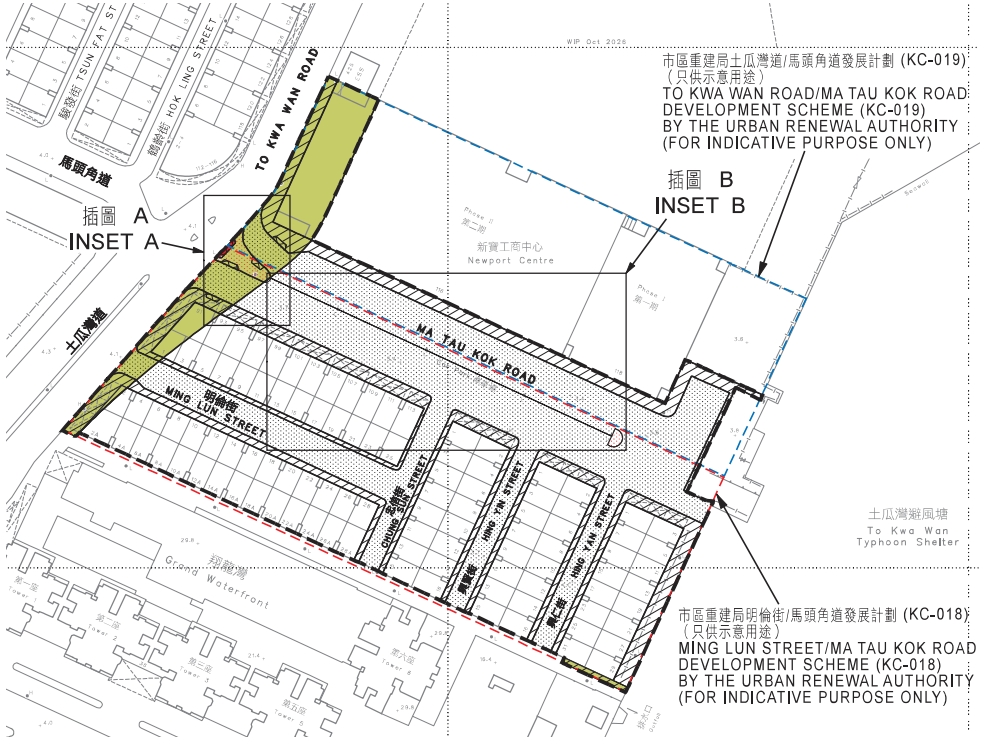

比例尺 SCALE 1:1 500

米 metres 30 0 30 60 90 120 150 米 metres

位置圖 LOCATION PLAN

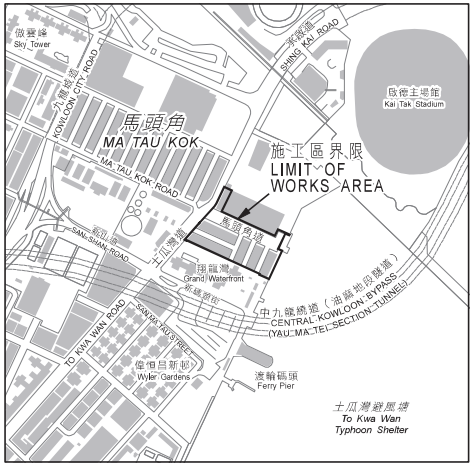

比例 SCALE 1:10 000

批註 Endorsed

丘卓恒 Vic Yau
運輸及物流局常任秘書長
Permanent Secretary for Transport and Logistics

日期 Date _____

核准 Approved

高旖楓 Kit Kou
總產業測量師 / 市區重建組
地政總署
Chief Estate Surveyor / Urban Renewal Section
Lands Department

日期 Date _____

地政總署 市區重建組
Urban Renewal Section
Lands Department

圖則由九龍測量處繪製
Plan Prepared by District Survey Office, Kowloon

© 香港特別行政區政府 一版權所有 Copyright reserved - Hong Kong SAR Government

圖則名稱 PLAN TITLE
根據《道路(工程、使用及補償)條例》(第370章) 而在憲報公布之圖則
PLAN FOR GAZETTING UNDER ROADS (WORKS, USE AND COMPENSATION) ORDINANCE (CHAPTER 370)

工程名稱 PROJECT TITLE
九龍土瓜灣明倫街、忠信街、興賢街、興仁街、土瓜灣道及馬頭角道的擬建道路工程
PROPOSED ROAD WORKS AT MING LUN STREET, CHUNG SUN STREET, HING YIN STREET, HING YAN STREET, TO KWA WAN ROAD AND MA TAU KOK ROAD, TO KWA WAN, KOWLOON

檔案編號 File No. DSO/K-2024-040, DSO/K-2024-041
測量圖編號 Survey Sheet No. 11-NE-16A
發展藍圖編號 Layout Plan No. ---
參考圖編號 Reference Plan No. SK1 (URA)
圖則編號 PLAN No. KM11551_DRAFT4

DRAFT

日期 Date: 07/10/2026